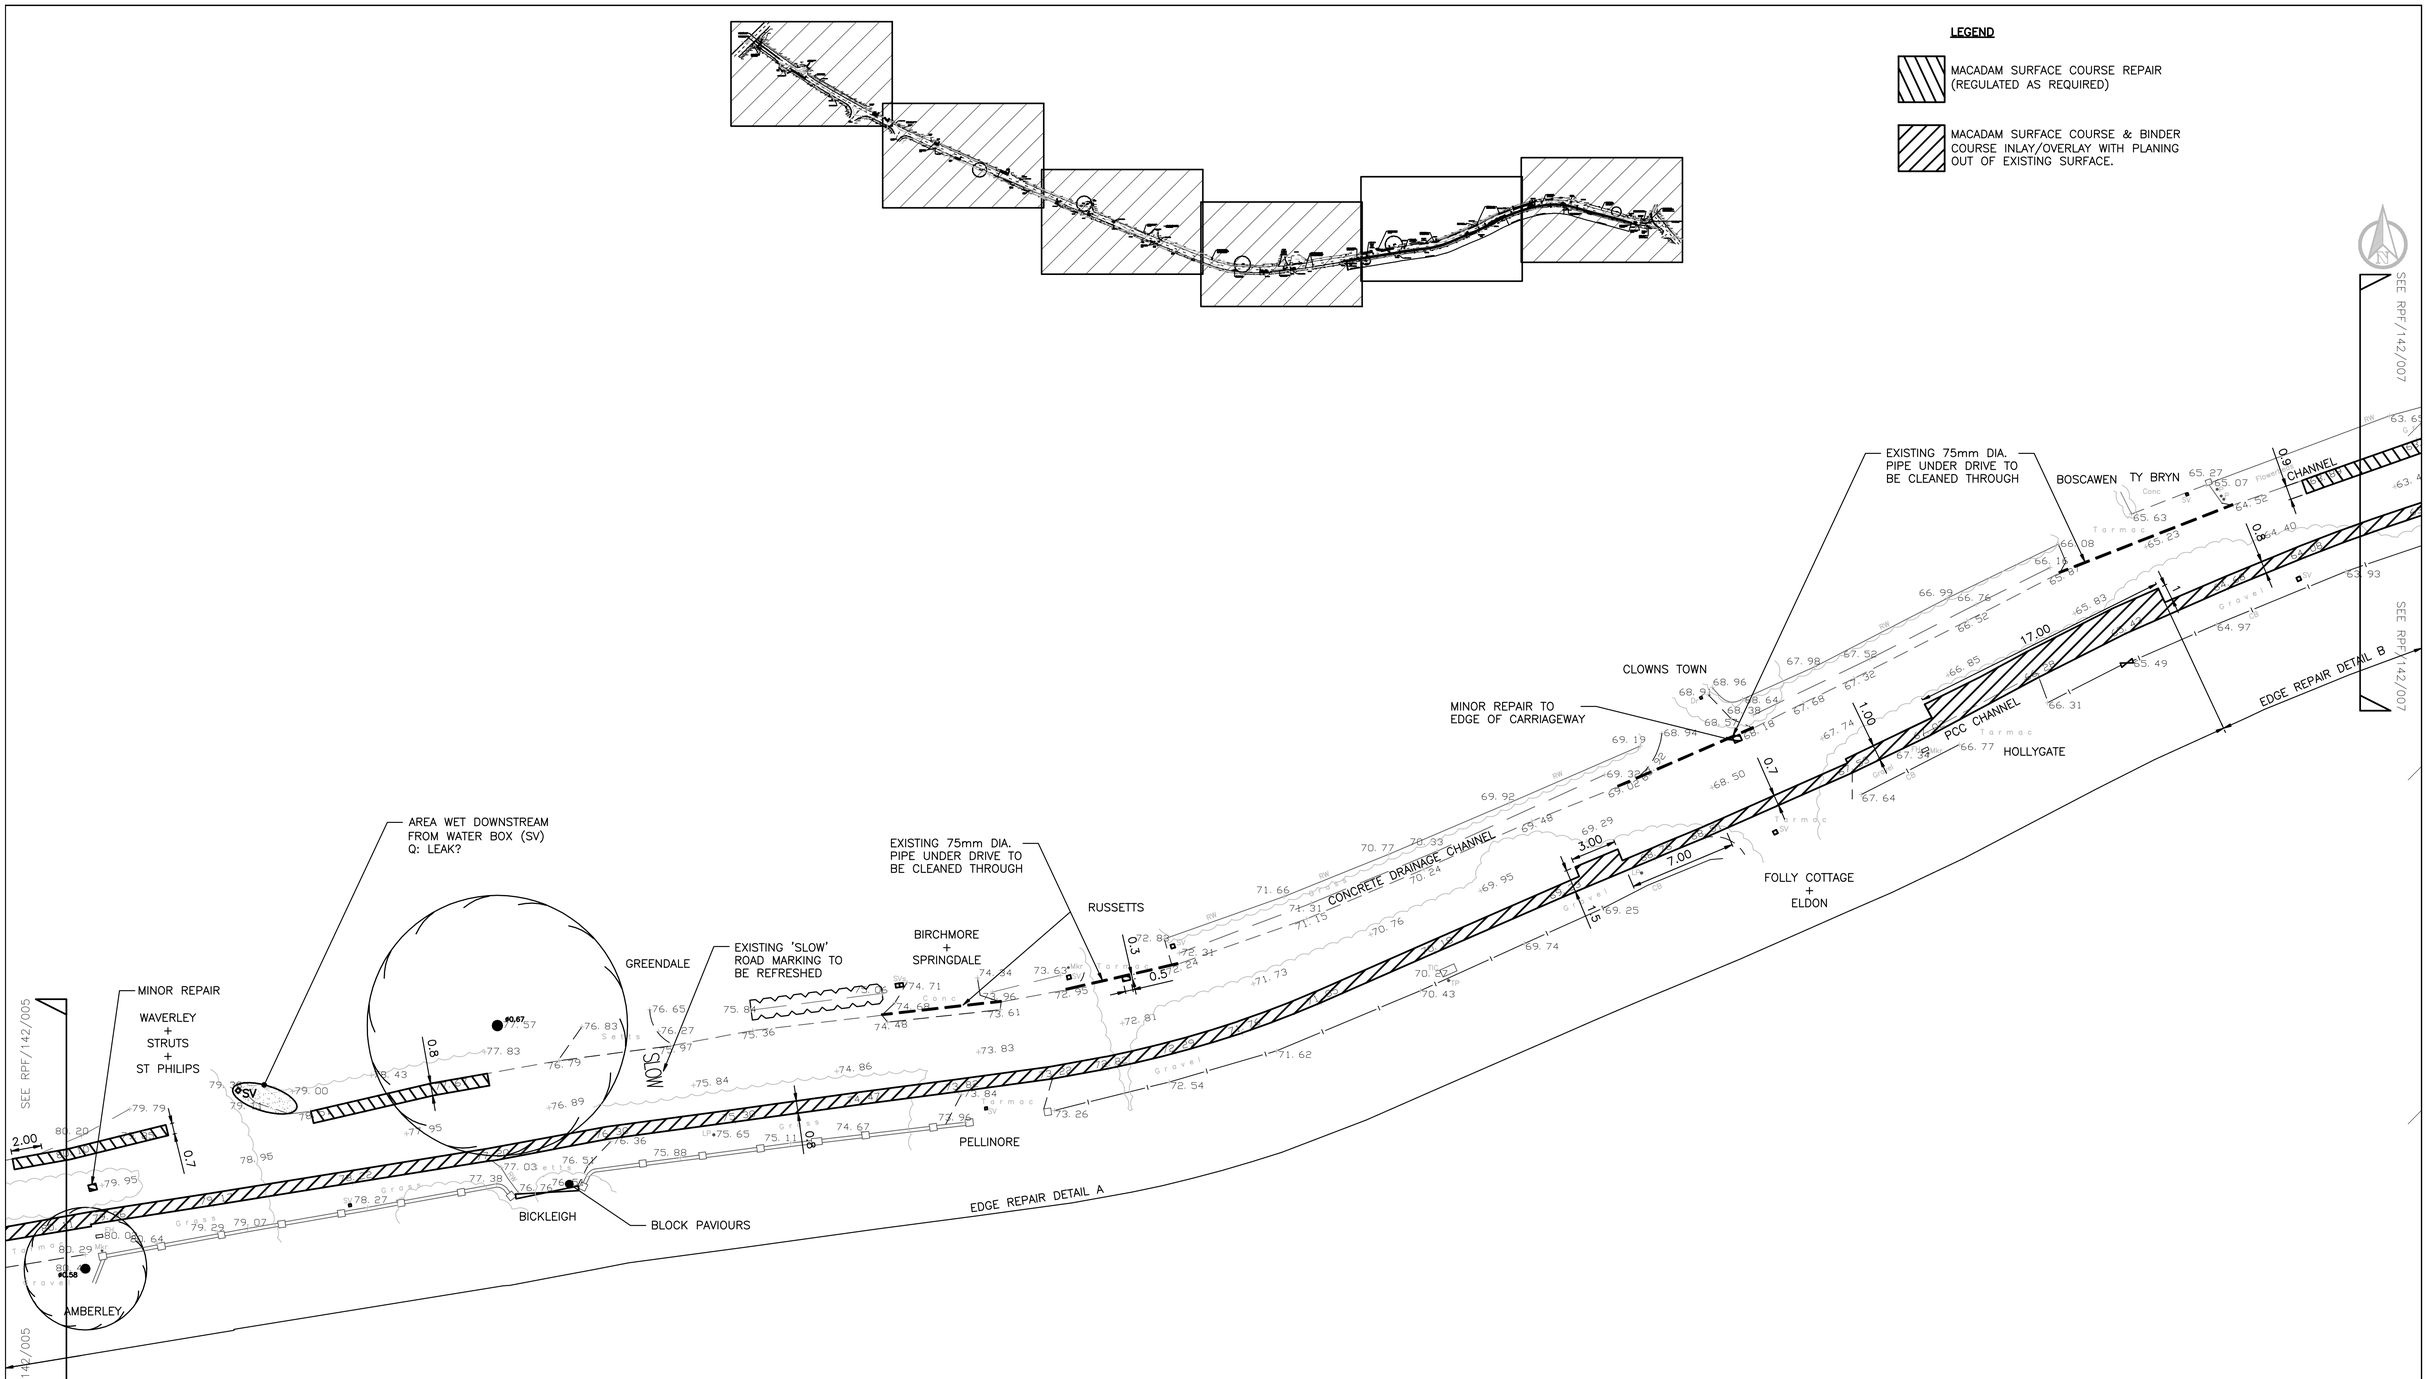

NOTES:

1. THIS DRAWING IS BASED ON THE SURVEY CARRIED OUT BY SEAMAN SMITH IN AUGUST 2011.
2. THIS DRAWING IS INDICATIVE ONLY AND PROPOSED WORKS SHOULD NOT BE SCALED.
3. ALL DIMENSIONS ARE IN METRES UNLESS OTHERWISE SHOWN.

REV.	AMENDMENT	DATE	DRAWN	CHKD	APPD
A	ISSUED FOR TENDER	13/9/11	NM	PSF	PSF

CLIENT: SLEEPERS HILL ASSOCIATION

RPF ASSOCIATES

HEAD OFFICE: 53 VALLEY ROAD, CHANDLERS FORD, HAMPSHIRE, SO53 1GS, TEL: (02380) 368349

SUSSEX OFFICE: 11 AVON CLOSE, BOGNOR REGIS, WEST SUSSEX, PO22 6BX, TEL: (01243) 583344

SOMERSET OFFICE: GARDEN FLAT, 6 HENRIETTA STREET, BATH, BA2 6LL, TEL: (01225) 464840

DRAWN	PSF
CAD	NM
CHECKED	PSF
APPROVED	PSF
SCHEME	SLEEPERS HILL WINCHESTER
DRAWING TITLE	PROPOSED REMEDIAL WORKS (SHEET 5 OF 6)
SCALE @ A1	1:200
DATE	AUG '11
SHEET No.	5/6
JOB No.	142
DRG No.	RPF/142/014
REV.	A
SUFFIX	